Proposed Addition to Francestown Town Hall

Schematic Design

Michael Petrovick
architect

25 Roxbury Street Suite C106
Keene, New Hampshire, 03431
(603) 491-2535

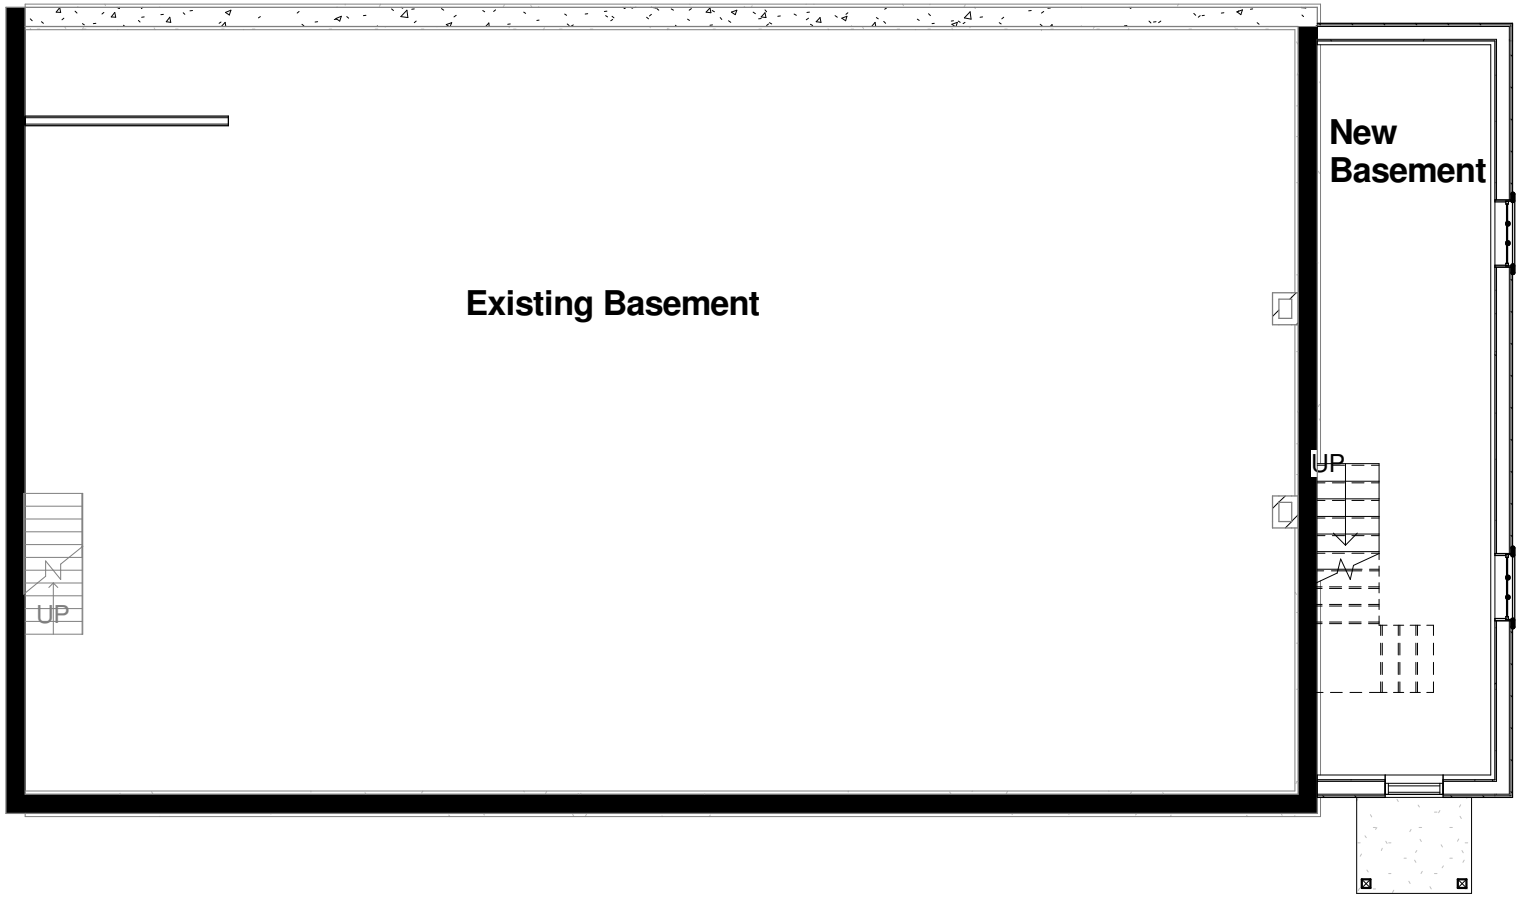

Basement

Proposed Addition to Francestown Town Hall

Schematic Design

Michael Petrovick
architect

25 Roxbury Street Suite C106
Keene, New Hampshire, 03431
(603) 491-2535

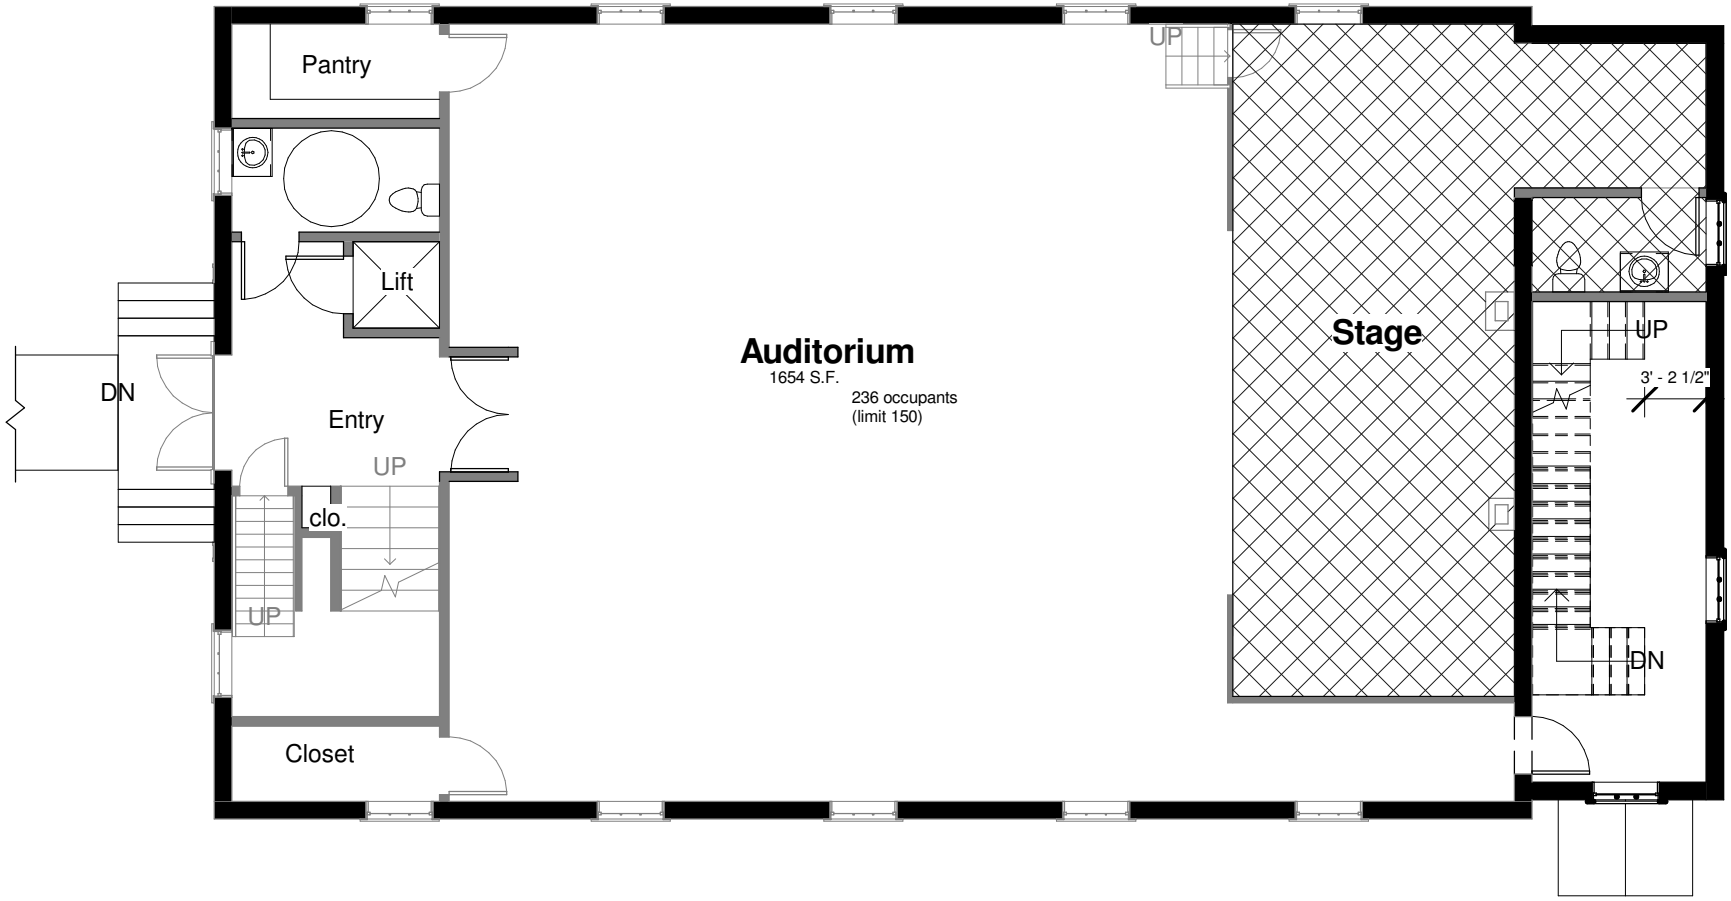

First Floor

Proposed Addition to Francestown Town Hall

Schematic Design

Michael Petrovick
architect

25 Roxbury Street Suite C106
Keene, New Hampshire, 03431
(603) 491-2535

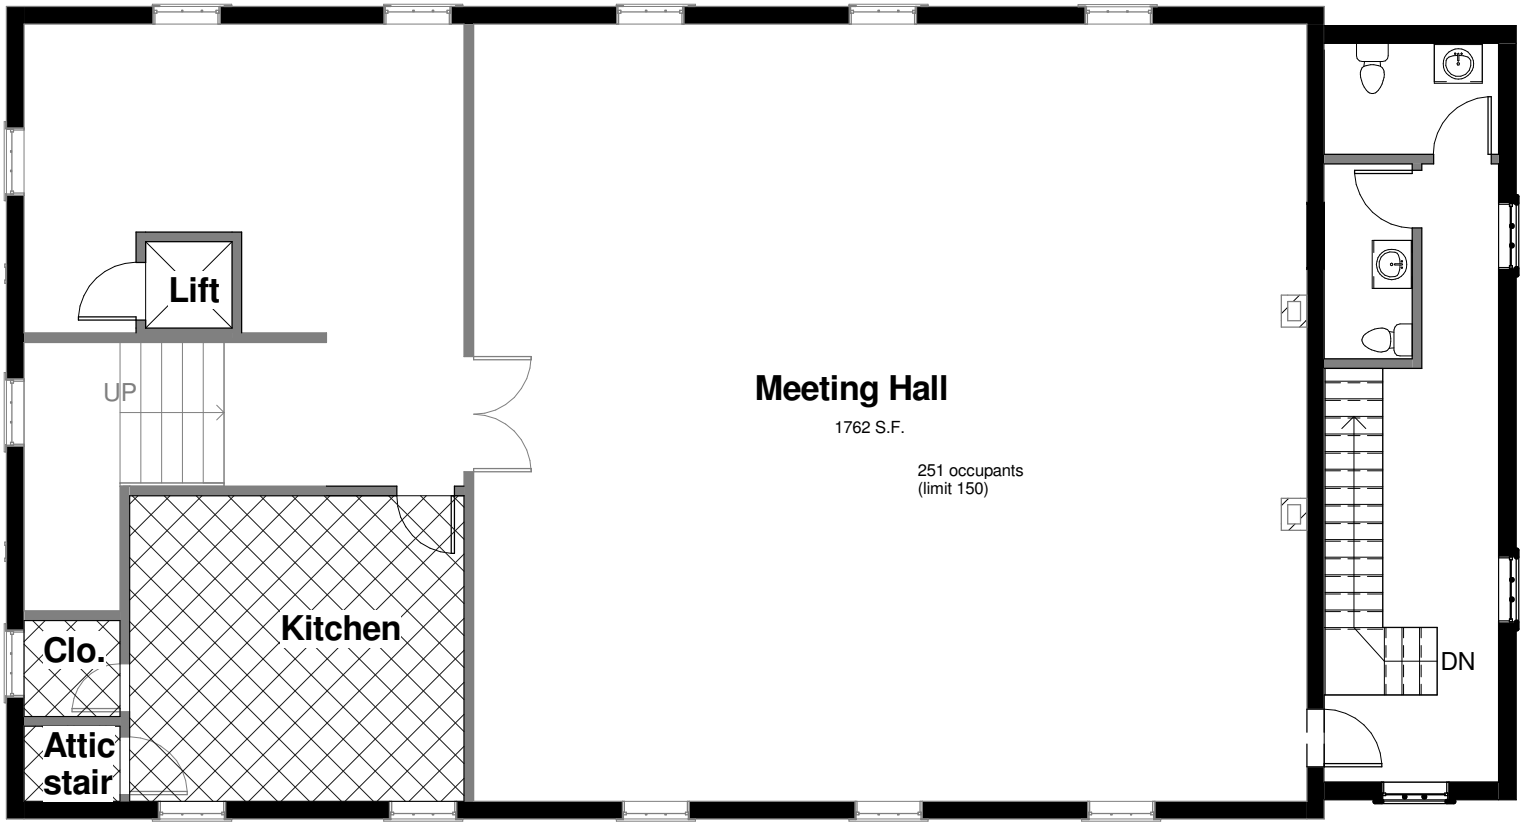

Second Floor

Proposed Addition to Francestown Town Hall

Schematic Design

Michael Petrovick
architect

25 Roxbury Street Suite C106
Keene, New Hampshire, 03431
(603) 491-2535